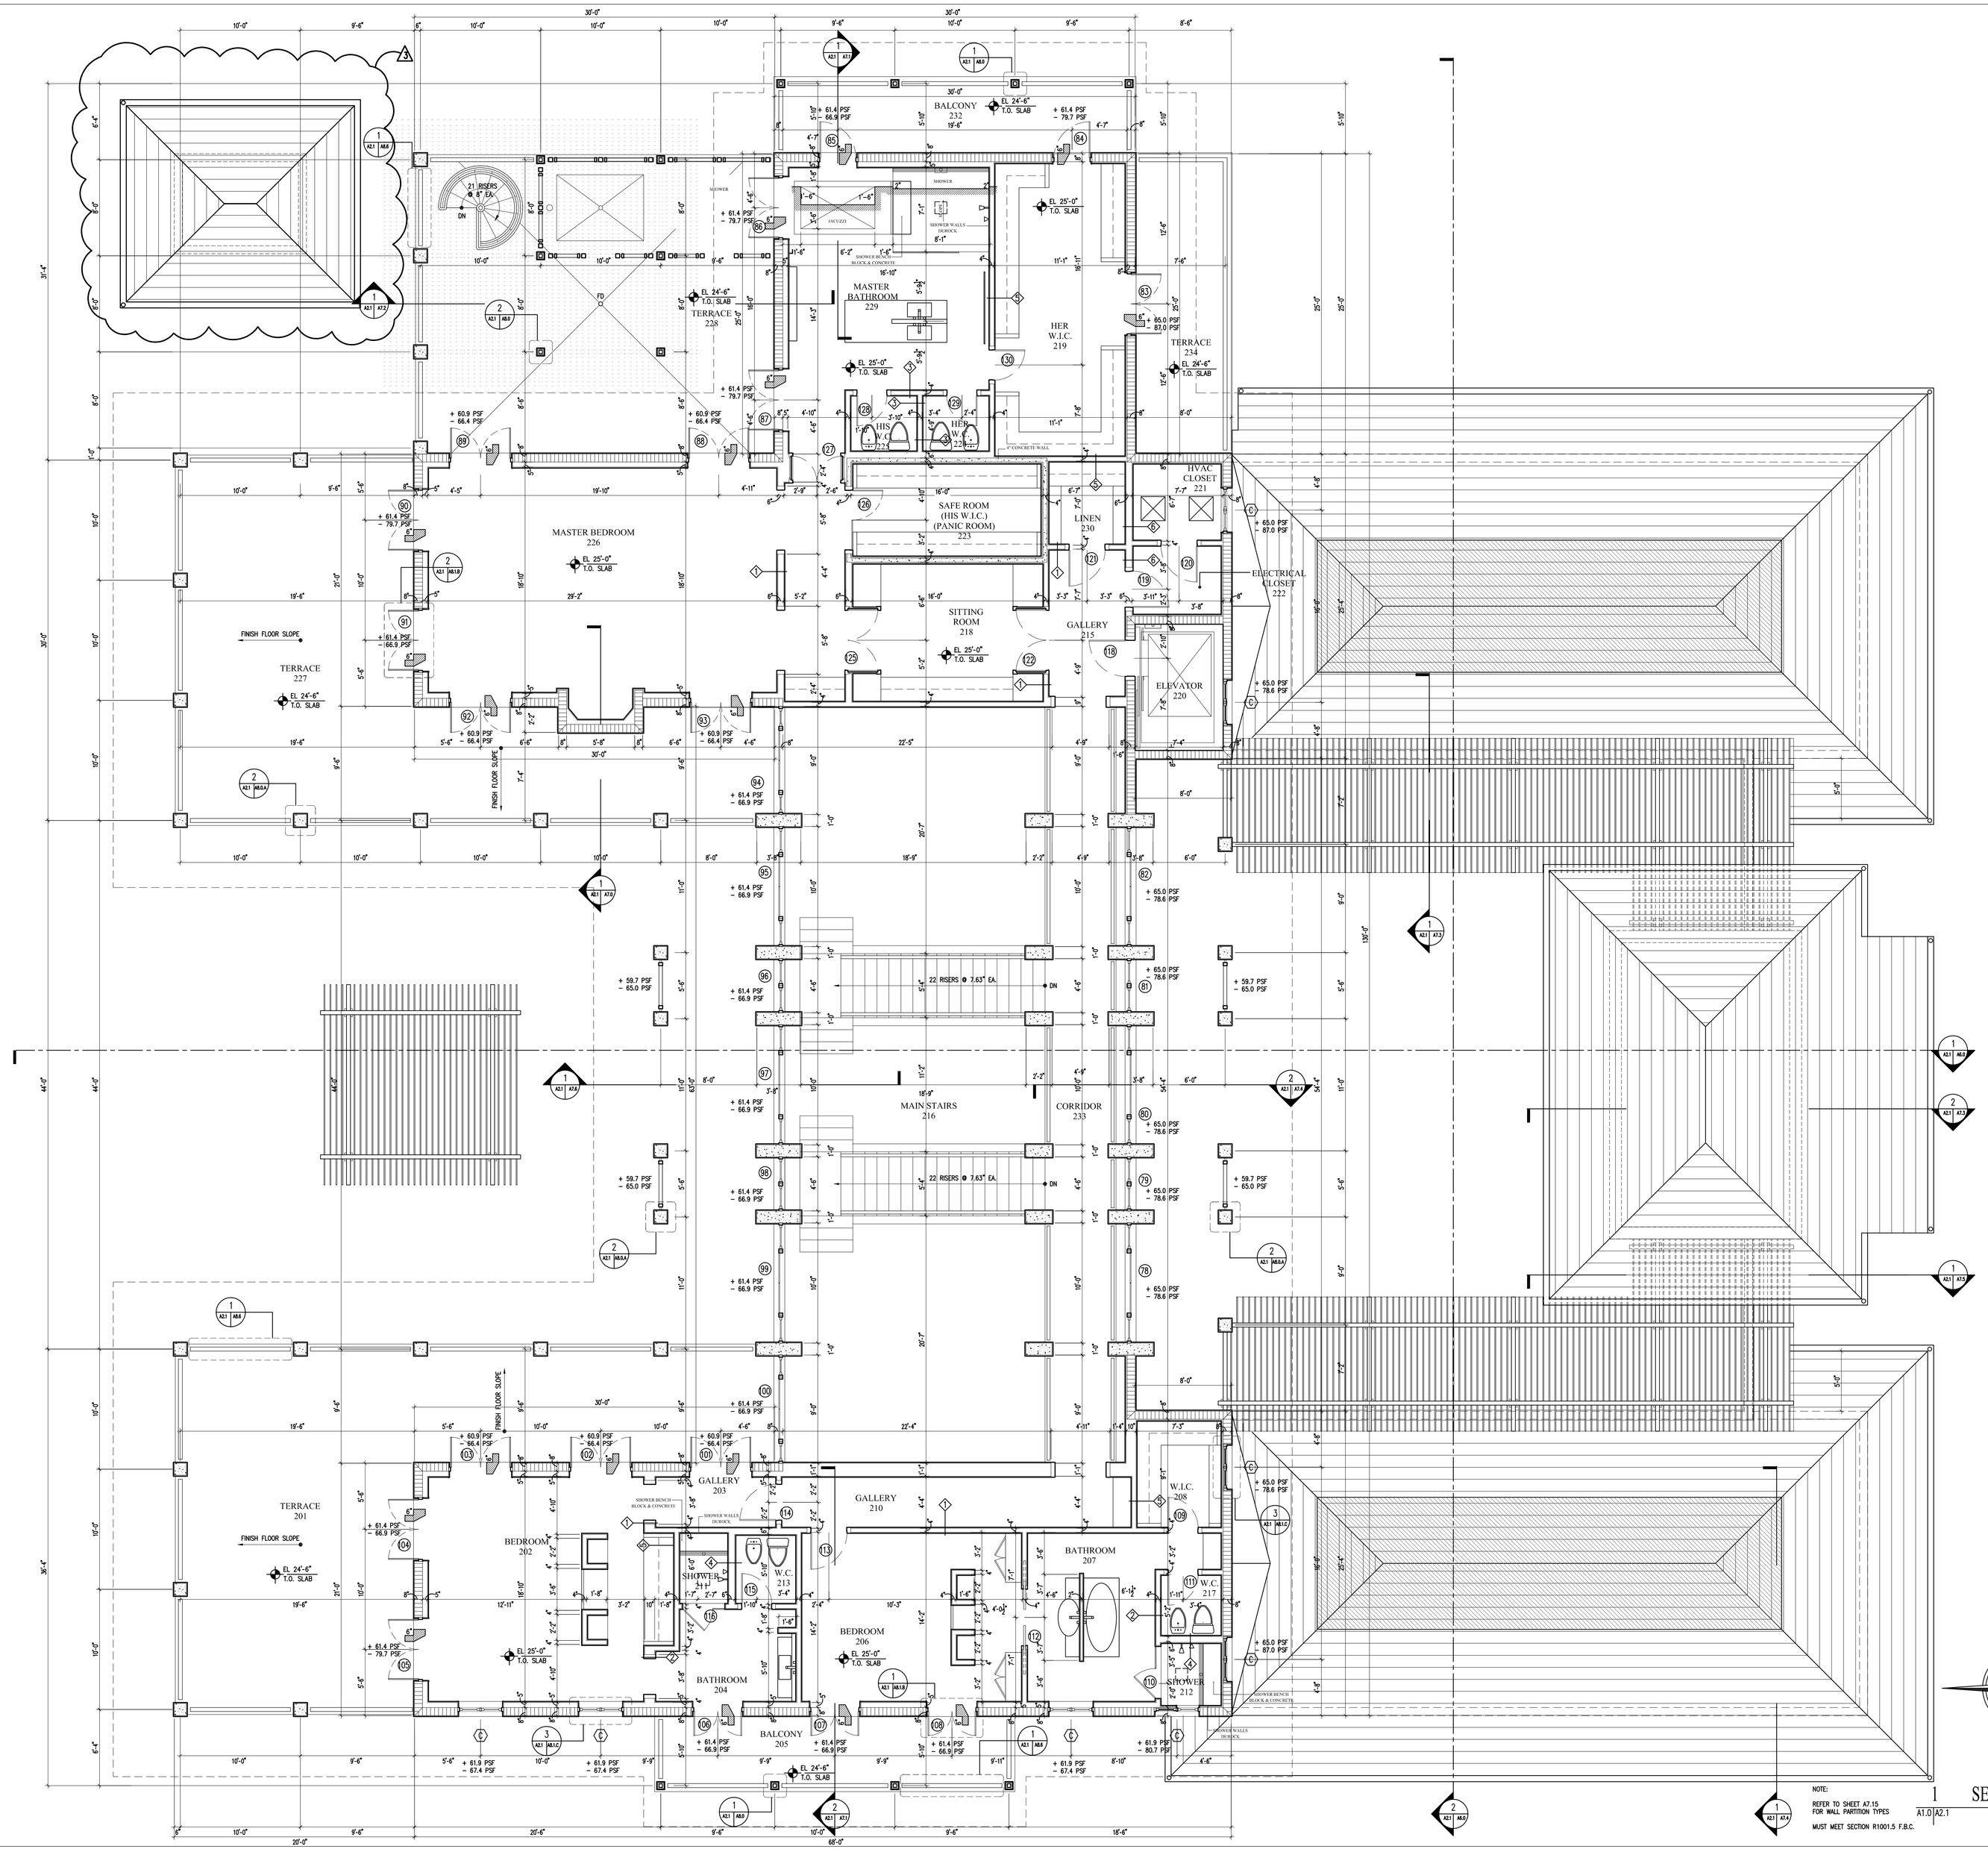

NOTE:
REFER TO SHEET A7.15 FOR WALL PARTITION TYPES
MUST MEET SECTION R1001.5 F.B.C.

1 SECOND FLOOR PLAN
A1.0 | A2.1 3/16" = 1'-0"

NO.	REVISION	DATE
1	ZONING COMMENTS 08/28/08	

JOB NO.	0601
DRAWN BY	C.M. DET
DATE	04-15-08
CHECKED	C.M.

Cesar Molina & Associates
ARCHITECTURE PLANNING INTERIOR DESIGN
232 ANDALUSIA AVENUE- SUITE 101 - CORAL GABLES - FLORIDA - 33134 TELEPHONE: (305) 448-4200 FACSIMILE: (305) 448-4215

ARVIDA PARKWAY RESIDENCE
620 ARVIDA PARKWAY
CORAL GABLES , FLORIDA 33156

TITLE: FLOOR PLAN

M3 Design + Development
Michael C. Noll, AIA, MBA
3300 Ponce de Leon Apt 420
Miami, FL 33133
305-975-4811
mcconcepts@gmail.com

SEAL
Michael Noll, AIA
Fl. Architect
LIC. AR0017758

SHEET NO.: A2.1

THIS DRAWING IS THE PROPERTY OF CESAR MOLINA & ASSOCIATES AND MAY NOT BE REPRODUCED OR USED WITHOUT WRITTEN PERMISSION. CONTRACTOR SHALL VERIFY ALL DIMENSIONS AT SITE BEFORE PROCEEDING WITH WORK.